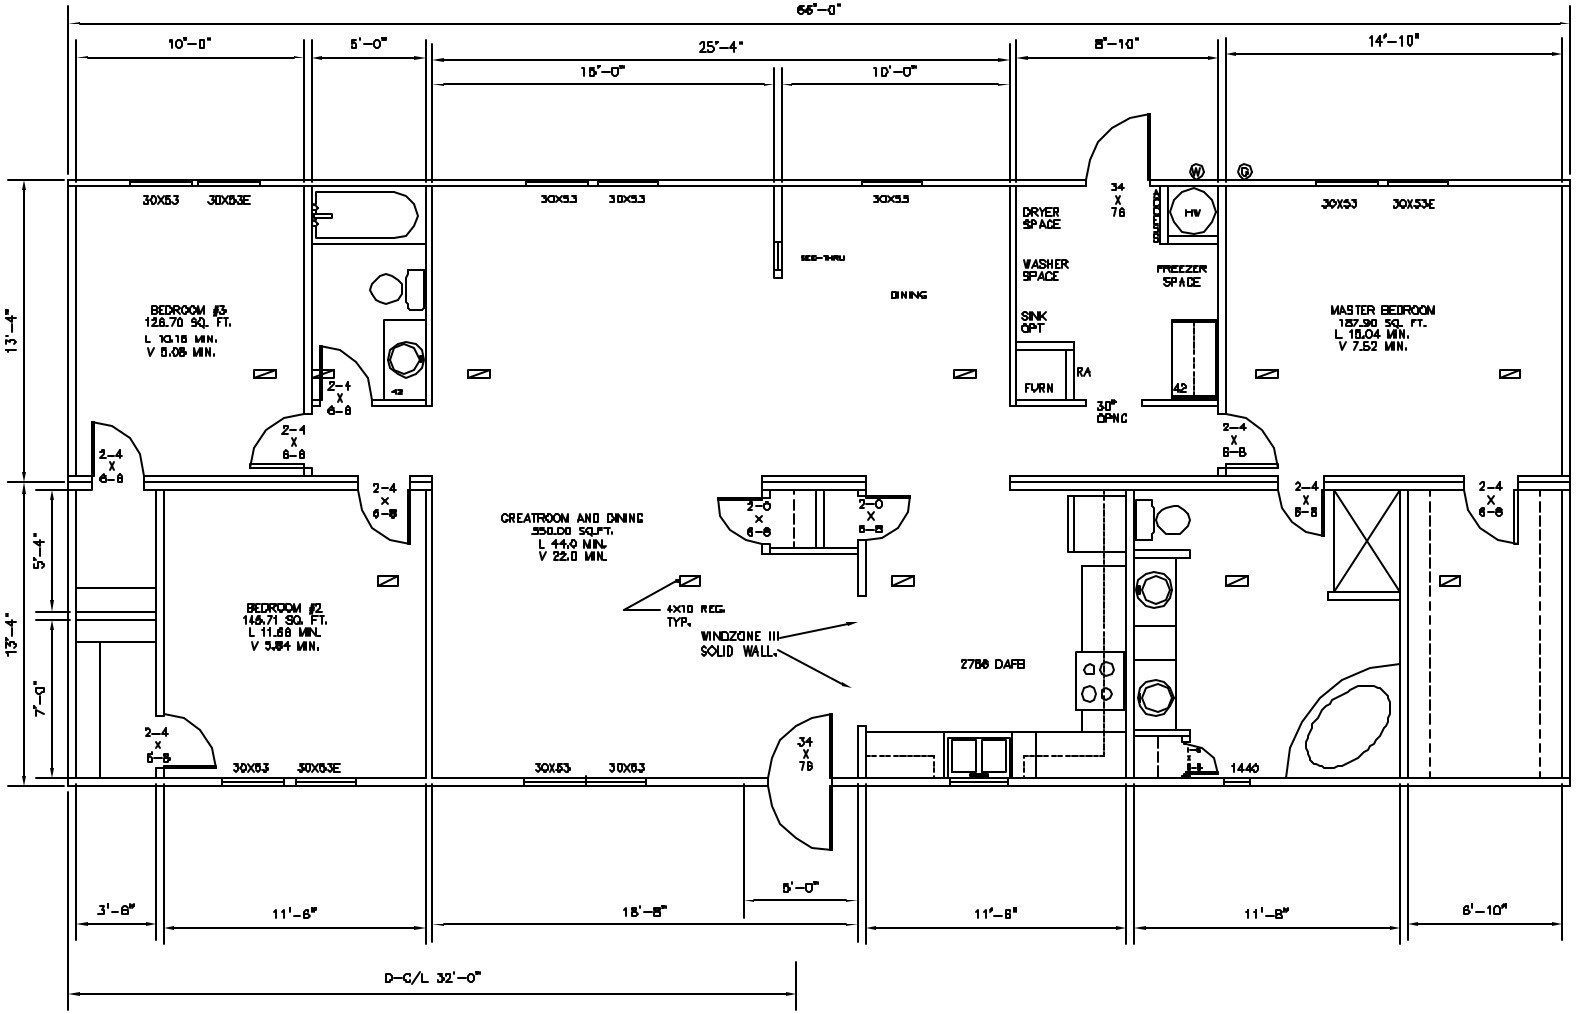

REVISIONS
1. 8-07-02 MOVED C-14 LEAD TO KITCHEN SINK LIGHT
2. 2-04-05 OMITED COLUMNS AND SPINDLE RAIL PER RUS HICKS (NOT STANDARD IN HOUSE)
3. 3-08-06 ELEC PLAN (NEC 2005)
4. ELEC PLAN (KITCHEN RECEPS)
5. 8-21-08 ELEC PLAN NEW 8' INTERPRE

HORTON HOMES, INC.
EATONTON, GA 31024
2766 DAFB

DRAWN BY:	
SCALE:	
DATE	
REV:	8-21-08
DWG. #	